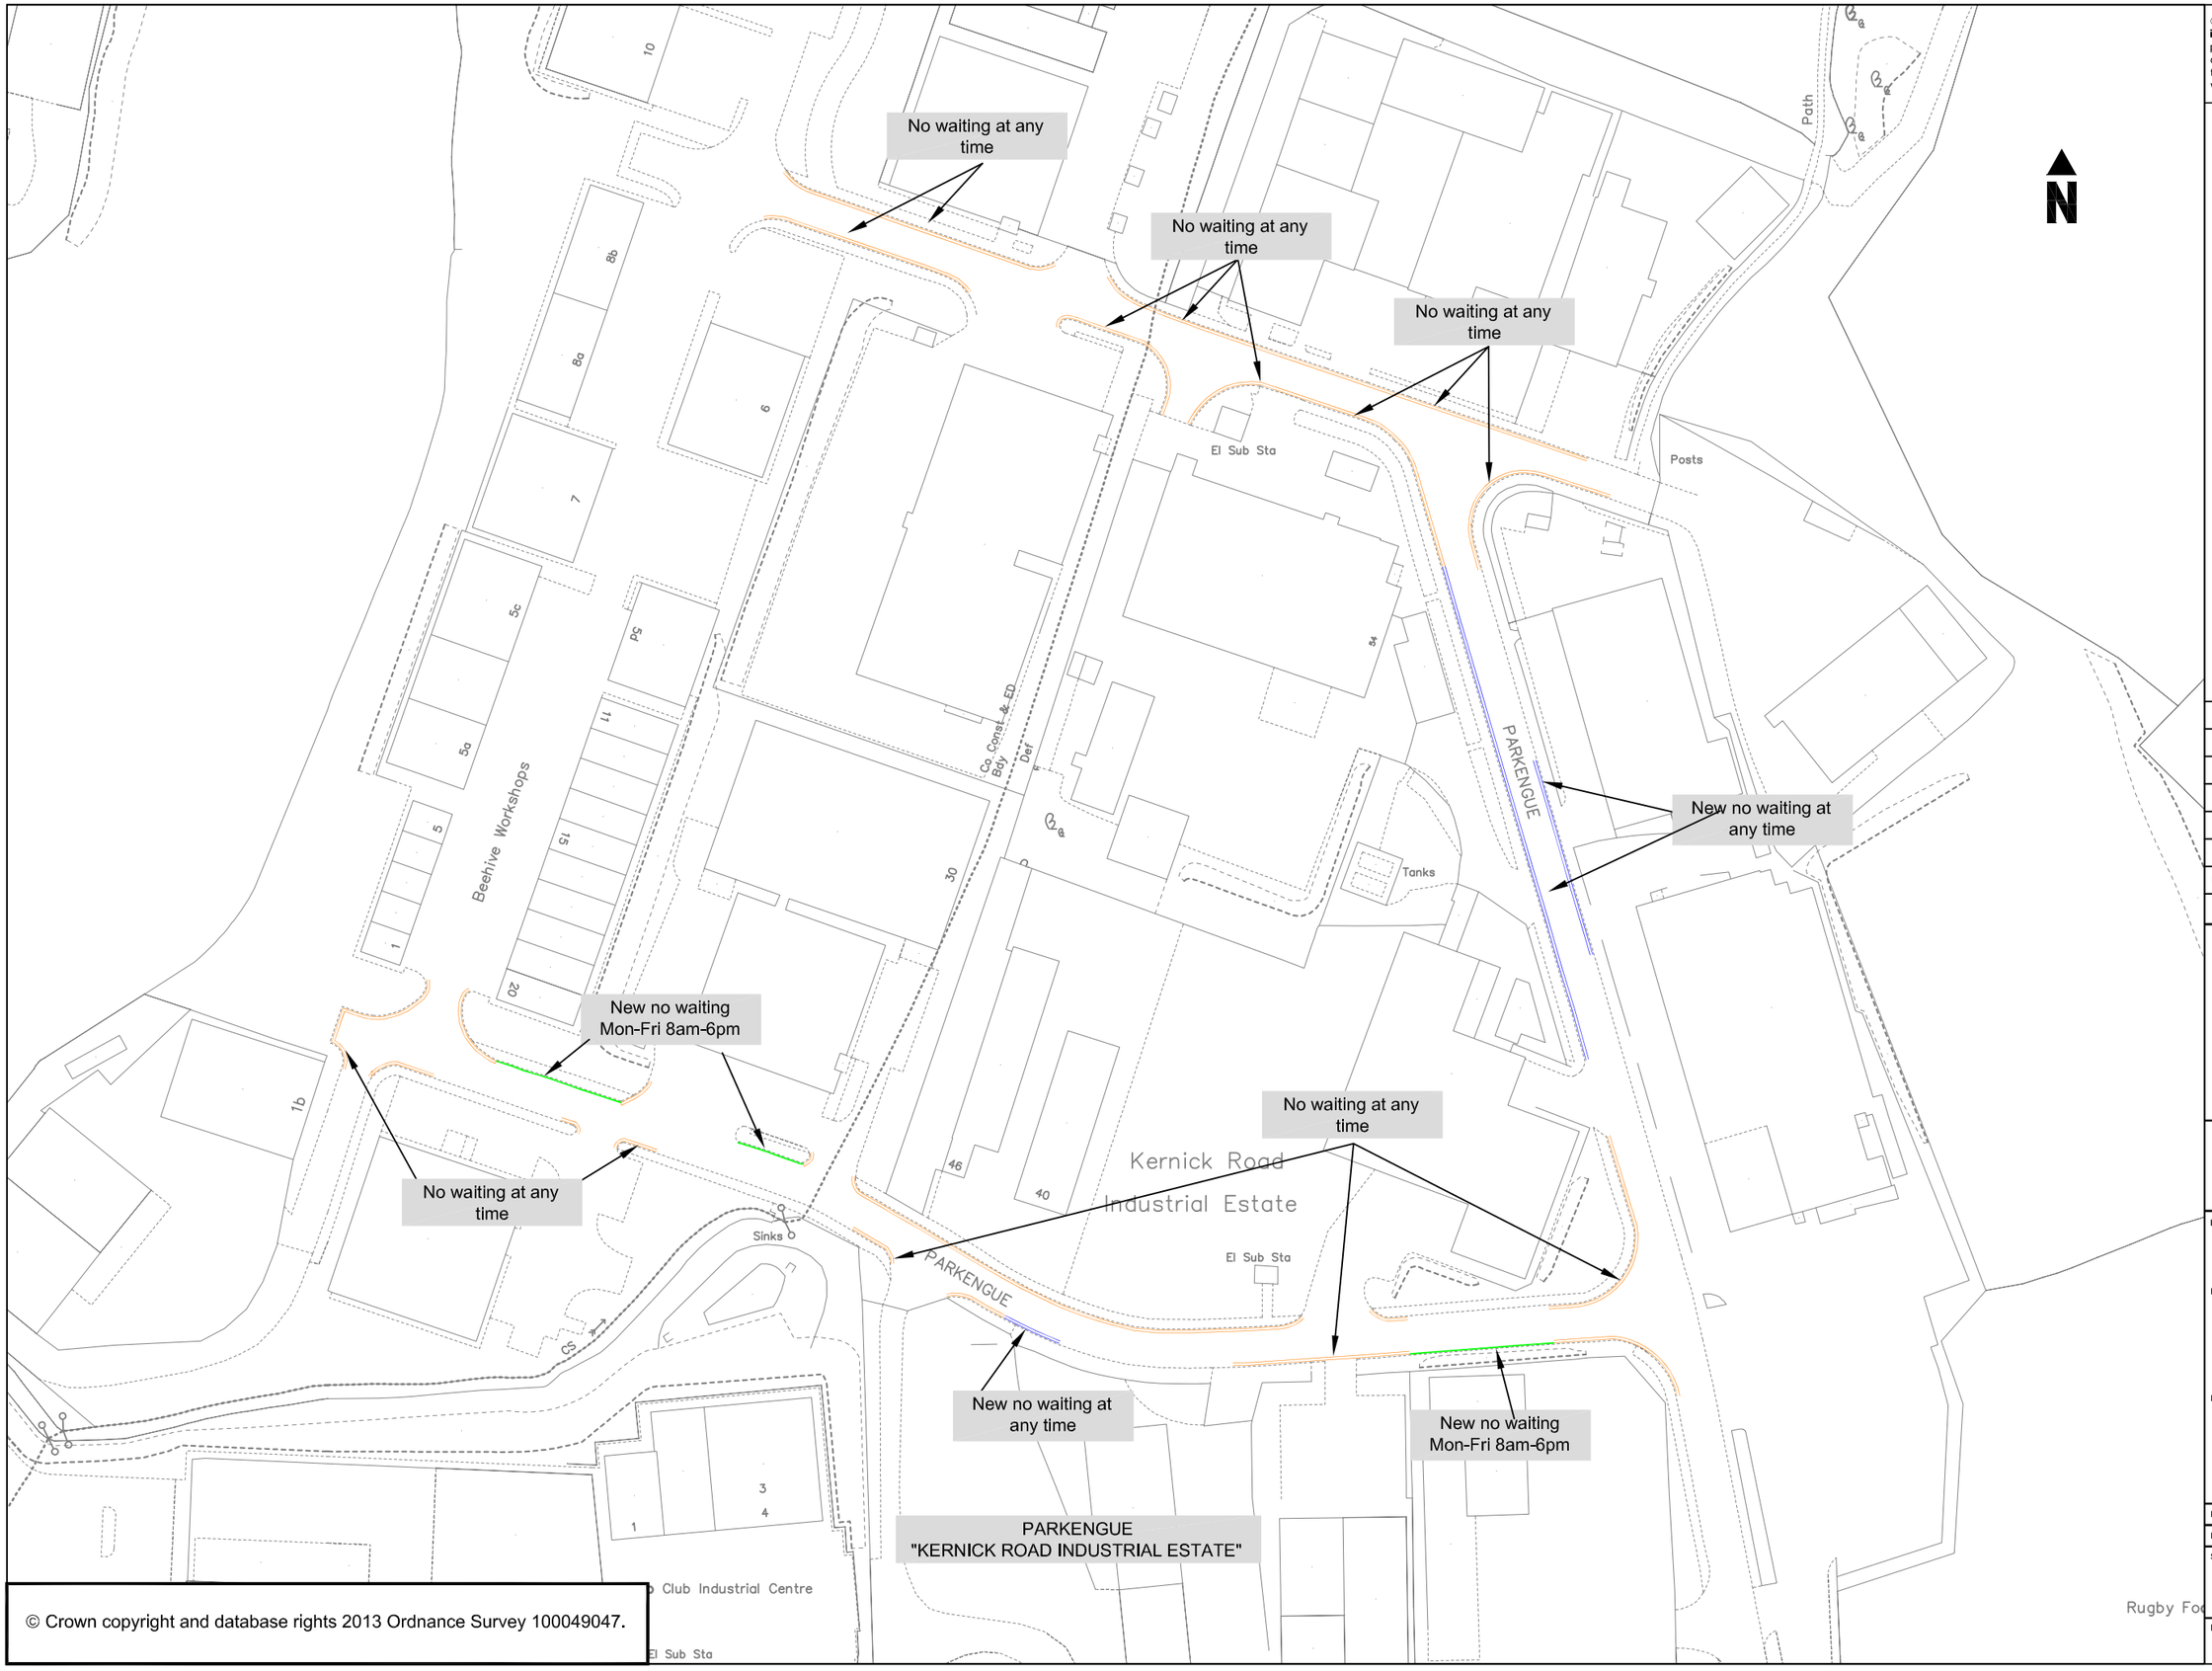

© Crown copyright and database rights 2013 Ordnance Survey 100049047.

© This drawing is Copyright. It should not be relied on or used in circumstances other than those for which it was originally prepared and for which Cornwall Council was originally commissioned. Cornwall Council accepts no responsibility for this drawing to any party other than the person(s) by whom it was commissioned.

NOTES

- Previously Proposed no waiting at any time
- New Proposed no waiting at any time
- New Proposed no waiting Mon - Fri 8am - 6pm

REV	Date	NATURE OF REVISION
-		FIRST ISSUE

REVISIONS

one and all — onen hag oll
CORNWALL COUNCIL

CORMAC SOLUTIONS
RADNOR ROAD
SCORRIER
CORNWALL TR16 5EH
www.cornwall.gov.uk/cormac 01872 323313

LOCATION
Penryn
Kernick Industrial Estate

PROJECT
Local Member Scheme
Waiting Restrictions

DRAWING TITLE
Consultation Plan

PROJECT MANAGER JB

DRAWN BY: SH	CHECKED:	APPROVED:

SCALE
1;1250 @A3

DRAWING NO EDG_C06343_C_002
REVISION -